

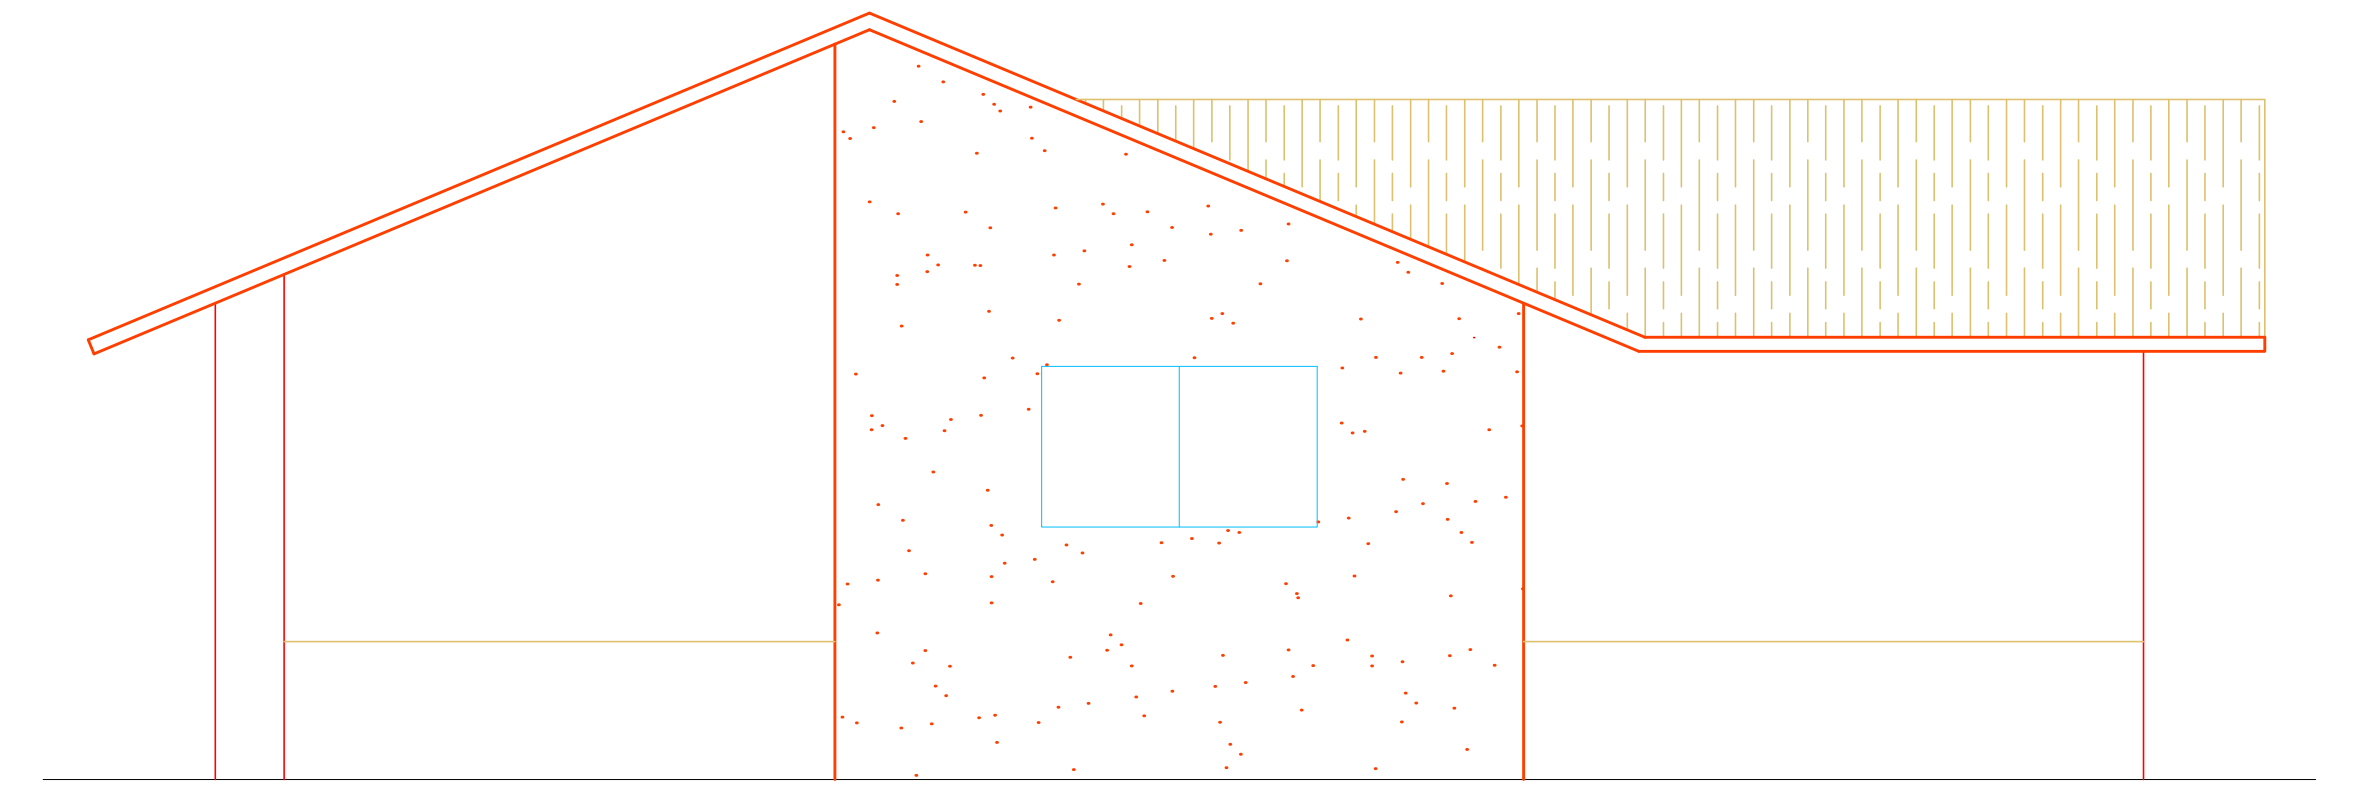
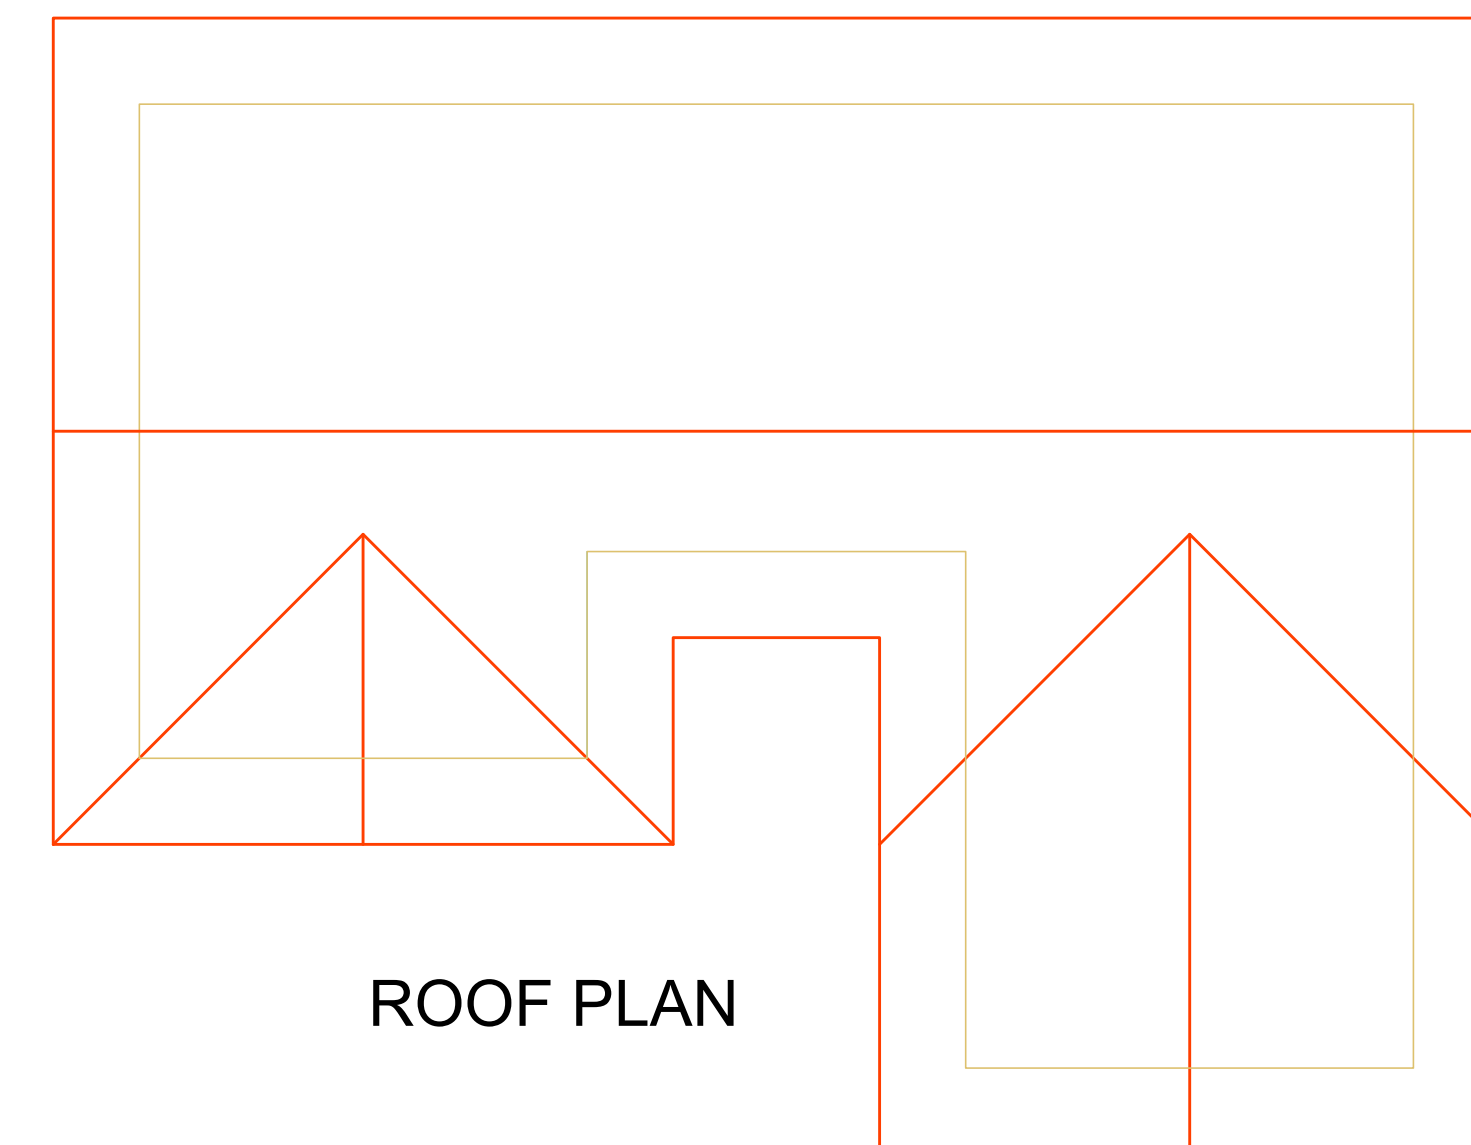


FRONT ELEVATION

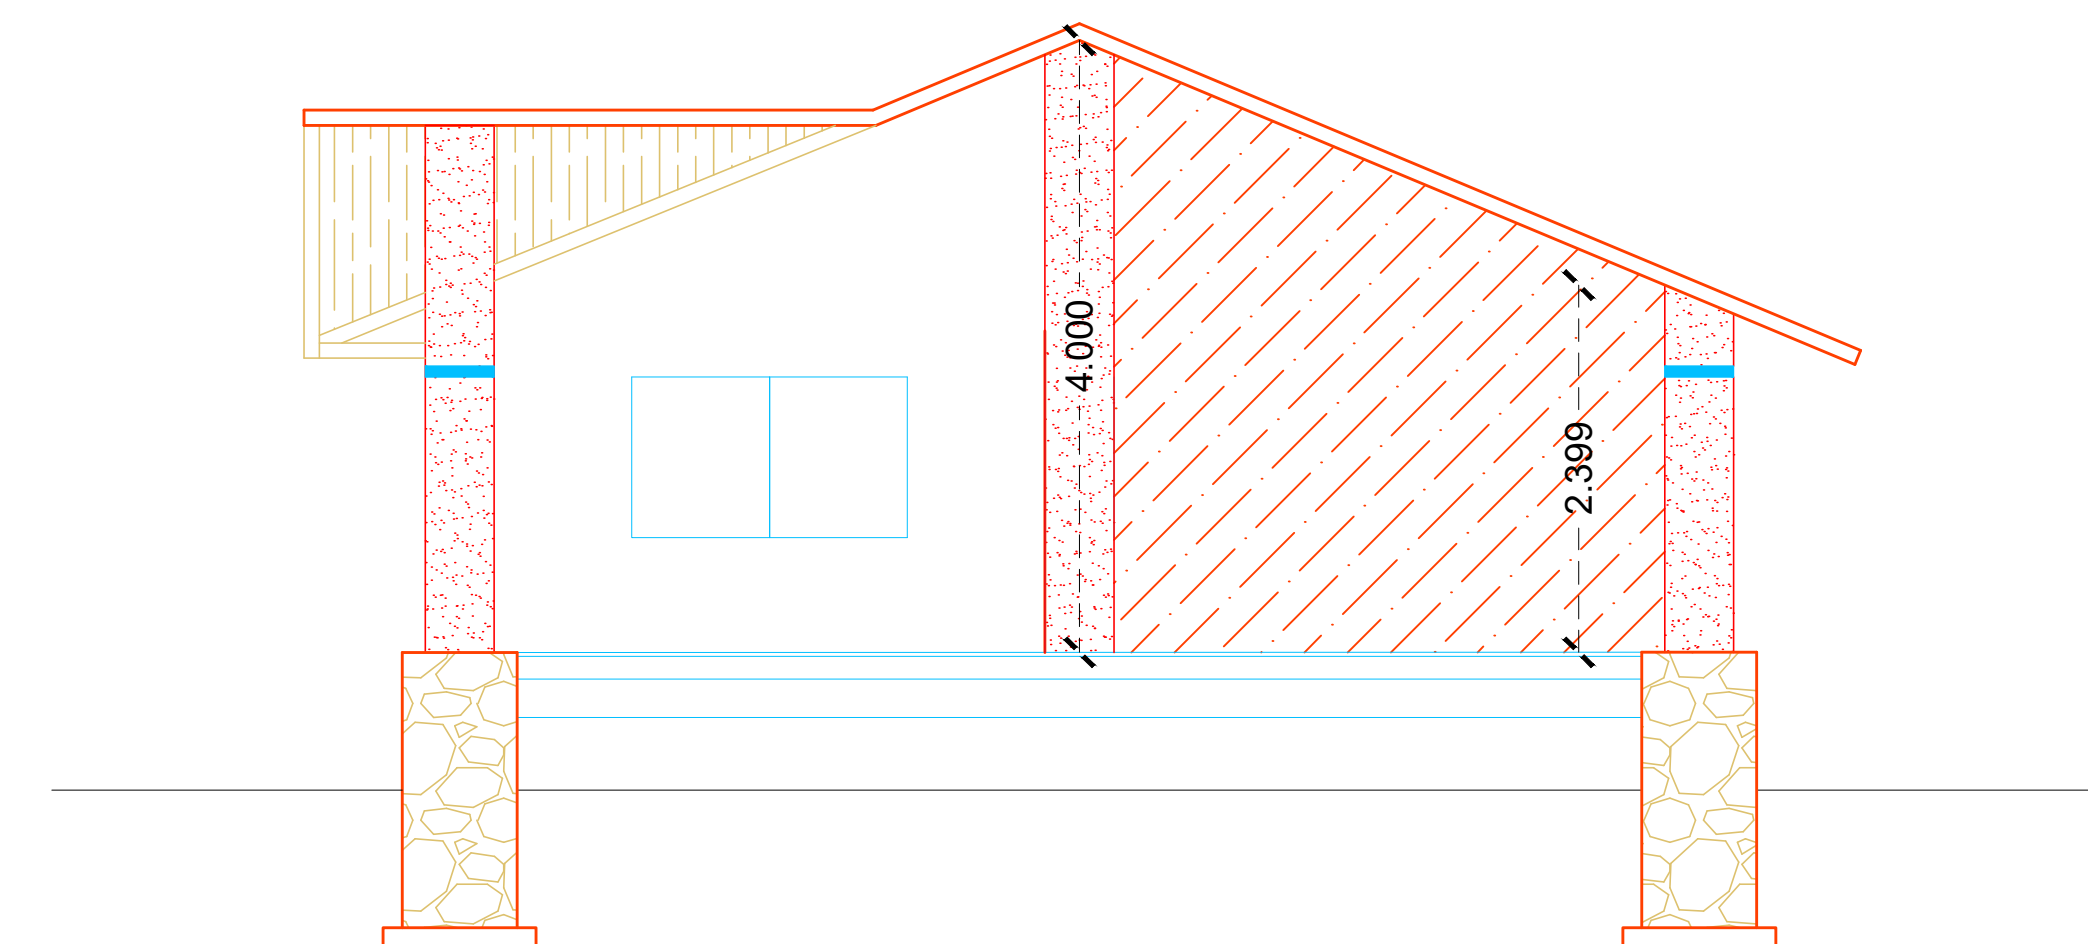


SIDE ELEVATION

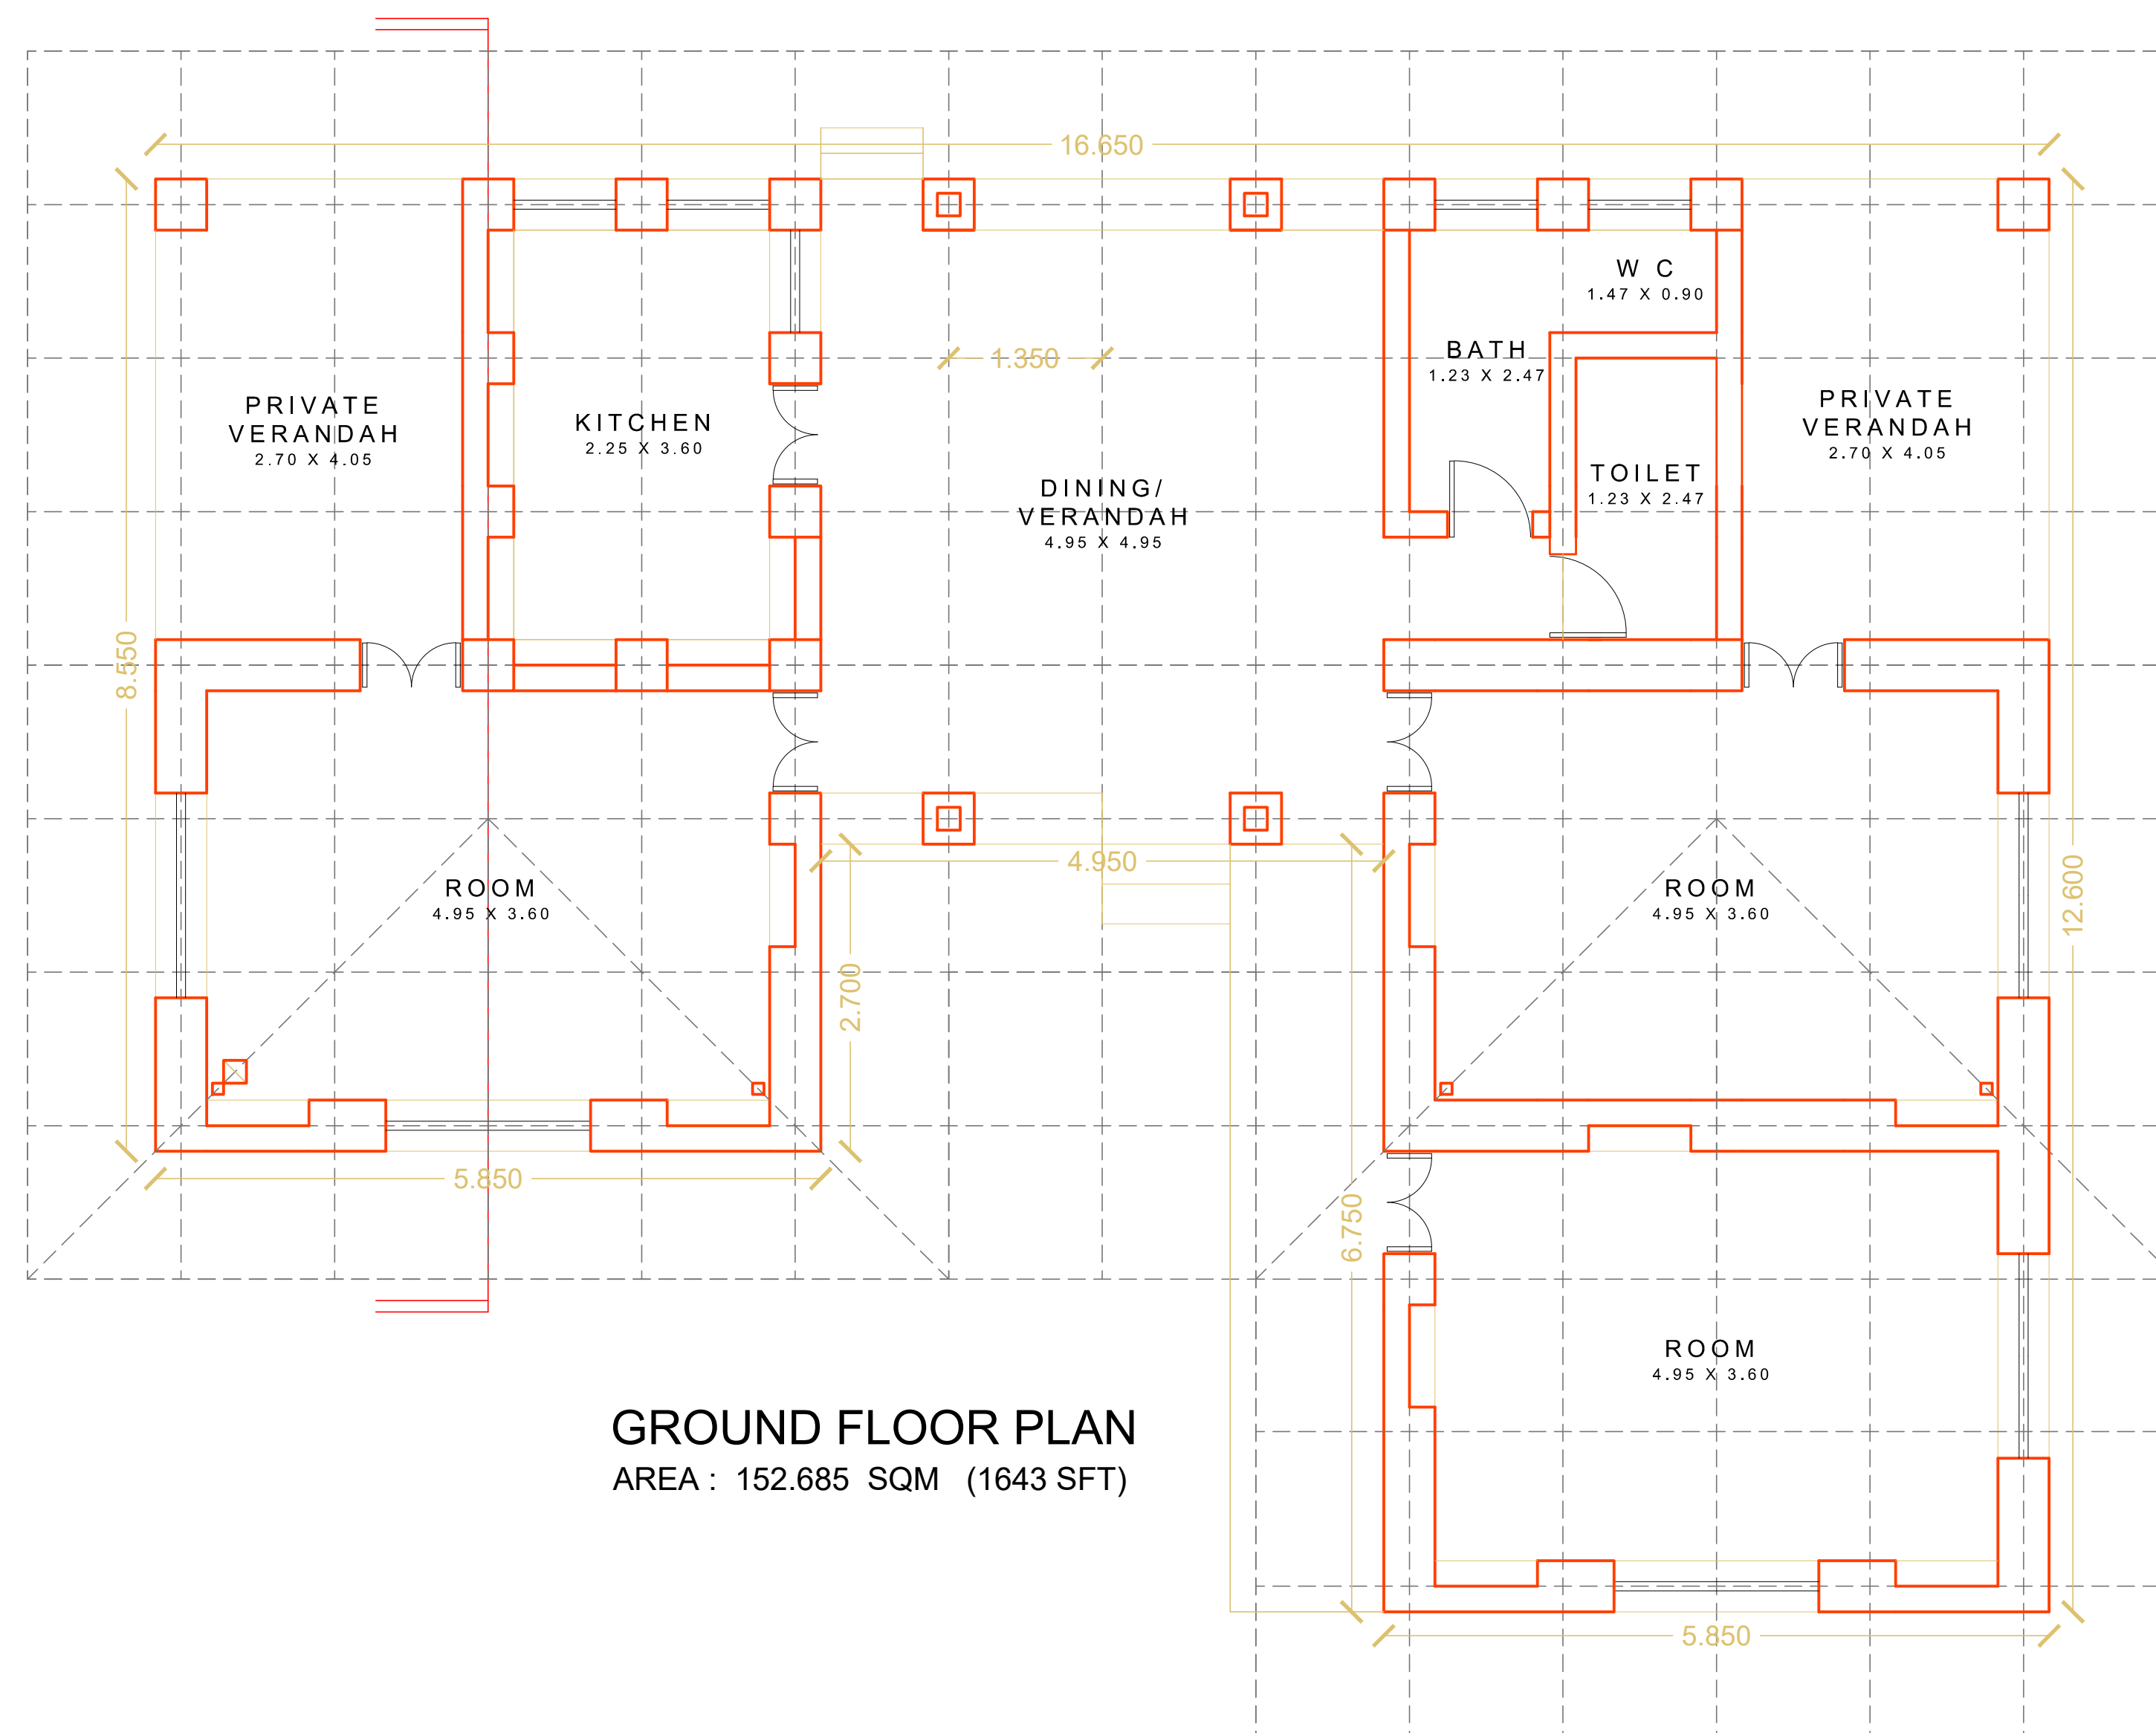

ROOF PLAN

Project  
**"VIHANG"**  
SUSTAINABLE DEVELOPMENT CENTRE  
AT MOUZA MARAGSUR,  
TALUKA KATOL, DISTRICT NAGPUR

Drawing  
**PLAN, ELEVATIONS, SECTION**

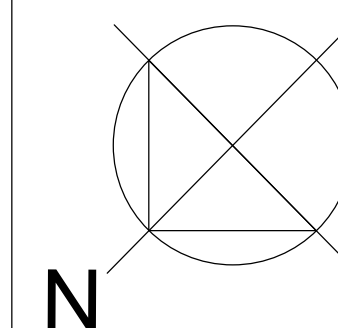

Drawn	
Scale	1 : 100
Date	

INTEGRATED DESIGN CONCEPTS



\*ARCHITECTURE\*URBAN DESIGN\*INTERIOR DESIGN  
35-B,HINDUSTAN COLONY, AMRAVATI ROAD, NAGPUR - 440033

Drawing No.  
**1**